1 BASEMENT FLOOR PLAN

A2.0 SCALE: 1/4" = 1'-0"

INDIVIDAUL UNIT
FLOOR AREA: 189 SQ. FT.
GARAGE AREA: 406 SQ. FT.

BDC DESIGN
1141 GRAHAM WAY, WASHINGTON UT 84780
435-627-4464

THIS SET OF DESIGN DOCUMENTS, INCLUDING ALL IDEAS AND DESIGN, ARE MEANS OF PROFESSIONAL SERVICES AS THE PROPERTY OF BDC DESIGN LLC. AND IS NOT TO BE USED IN EITHER ENTIRELY OR PARTIALLY FOR ANY OTHER PROJECTS WITHOUT THE WRITTEN AUTHORIZATION OF BDC DESIGN LLC. THE REPRODUCTION OR MODIFICATION OF THESE DOCUMENTS WITHOUT THE PRIOR WRITTEN CONSENT OF BDC DESIGN LLC IS PROHIBITED.

ASPIRATION 4 PLEX

SPANISH FORK

DATES	
PROGRESS	03/18/2023

BASEMENT FLOOR PLAN

PRELIMINARY NOT FOR CONSTRUCTION

A2.0

1 MAIN LEVEL FLOOR PLAN
A2.1 SCALE: 1/4" = 1'-0"

INDIVIDAUL UNIT
FLOOR AREA: 637 SQ. FT.
DECK AREA: 27 SQ. FT.

BDC DESIGN
1141 GRAHAM RIDE, WASHINGTON UT 84780
435-627-4464

THIS SET OF DESIGN DOCUMENTS, INCLUDING ALL IDEAS AND DESIGN, ARE MEANS OF PROFESSIONAL SERVICES AS THE PROPERTY OF BDC DESIGN LLC, AND IS NOT TO BE USED IN EITHER ENTIRELY OR PARTIALLY FOR ANY OTHER PROJECTS WITHOUT THE WRITTEN AUTHORIZATION OF BDC DESIGN LLC. THE REPRODUCTION OR MODIFICATION OF THESE DOCUMENTS WITHOUT THE PRIOR WRITTEN CONSENT OF BDC DESIGN LLC IS PROHIBITED.

ASPIRATION 4 PLEX

SPANISH FORK

DATES	
PROGRESS	03/18/2023

MAIN LEVEL FLOOR PLAN

PRELIMINARY
NOT FOR CONSTRUCTION

A2.1

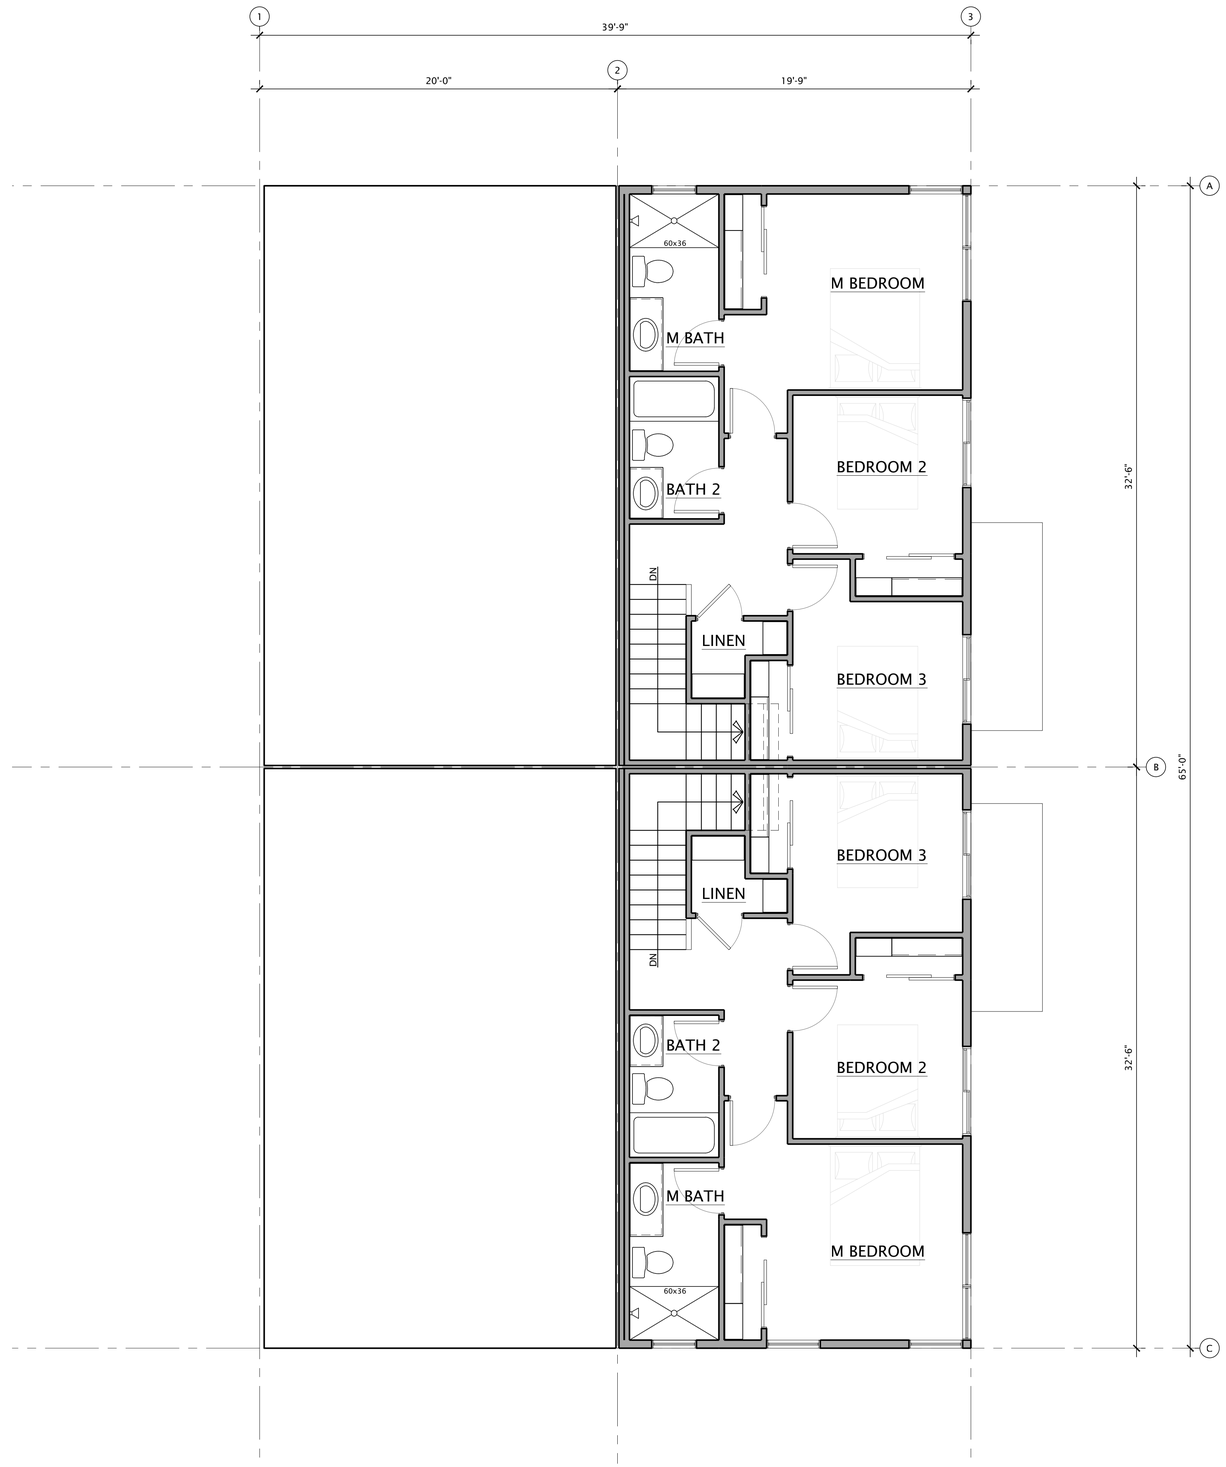

1 UPPER LEVEL FLOOR PLAN

A2.2 SCALE: 1/4" = 1'-0"

INDIVIDAUL UNIT
FLOOR AREA: 637 SQ. FT.

BDC DESIGN
1141 GRAHAM WAY, WASHINGTON UT 84780
435.627.4464

THIS SET OF DESIGN DOCUMENTS, INCLUDING ALL IDEAS AND DESIGN, ARE MEANS OF PROFESSIONAL SERVICES AS THE PROPERTY OF BDC DESIGN LLC, AND IS NOT TO BE USED IN EITHER ENTIRELY OR PARTIALLY FOR ANY OTHER PROJECTS WITHOUT THE WRITTEN AUTHORIZATION OF BDC DESIGN LLC. THE REPRODUCTION OR MODIFICATION OF THESE DOCUMENTS WITHOUT THE PRIOR WRITTEN CONSENT OF BDC DESIGN LLC IS PROHIBITED.

ASPIRATION 4 PLEX

SPANISH FORK

PROGRESS	DATES
	01/18/2023

UPPER LEVEL FLOOR PLAN

PRELIMINARY
NOT FOR CONSTRUCTION

A2.2